POLYMAT GEO

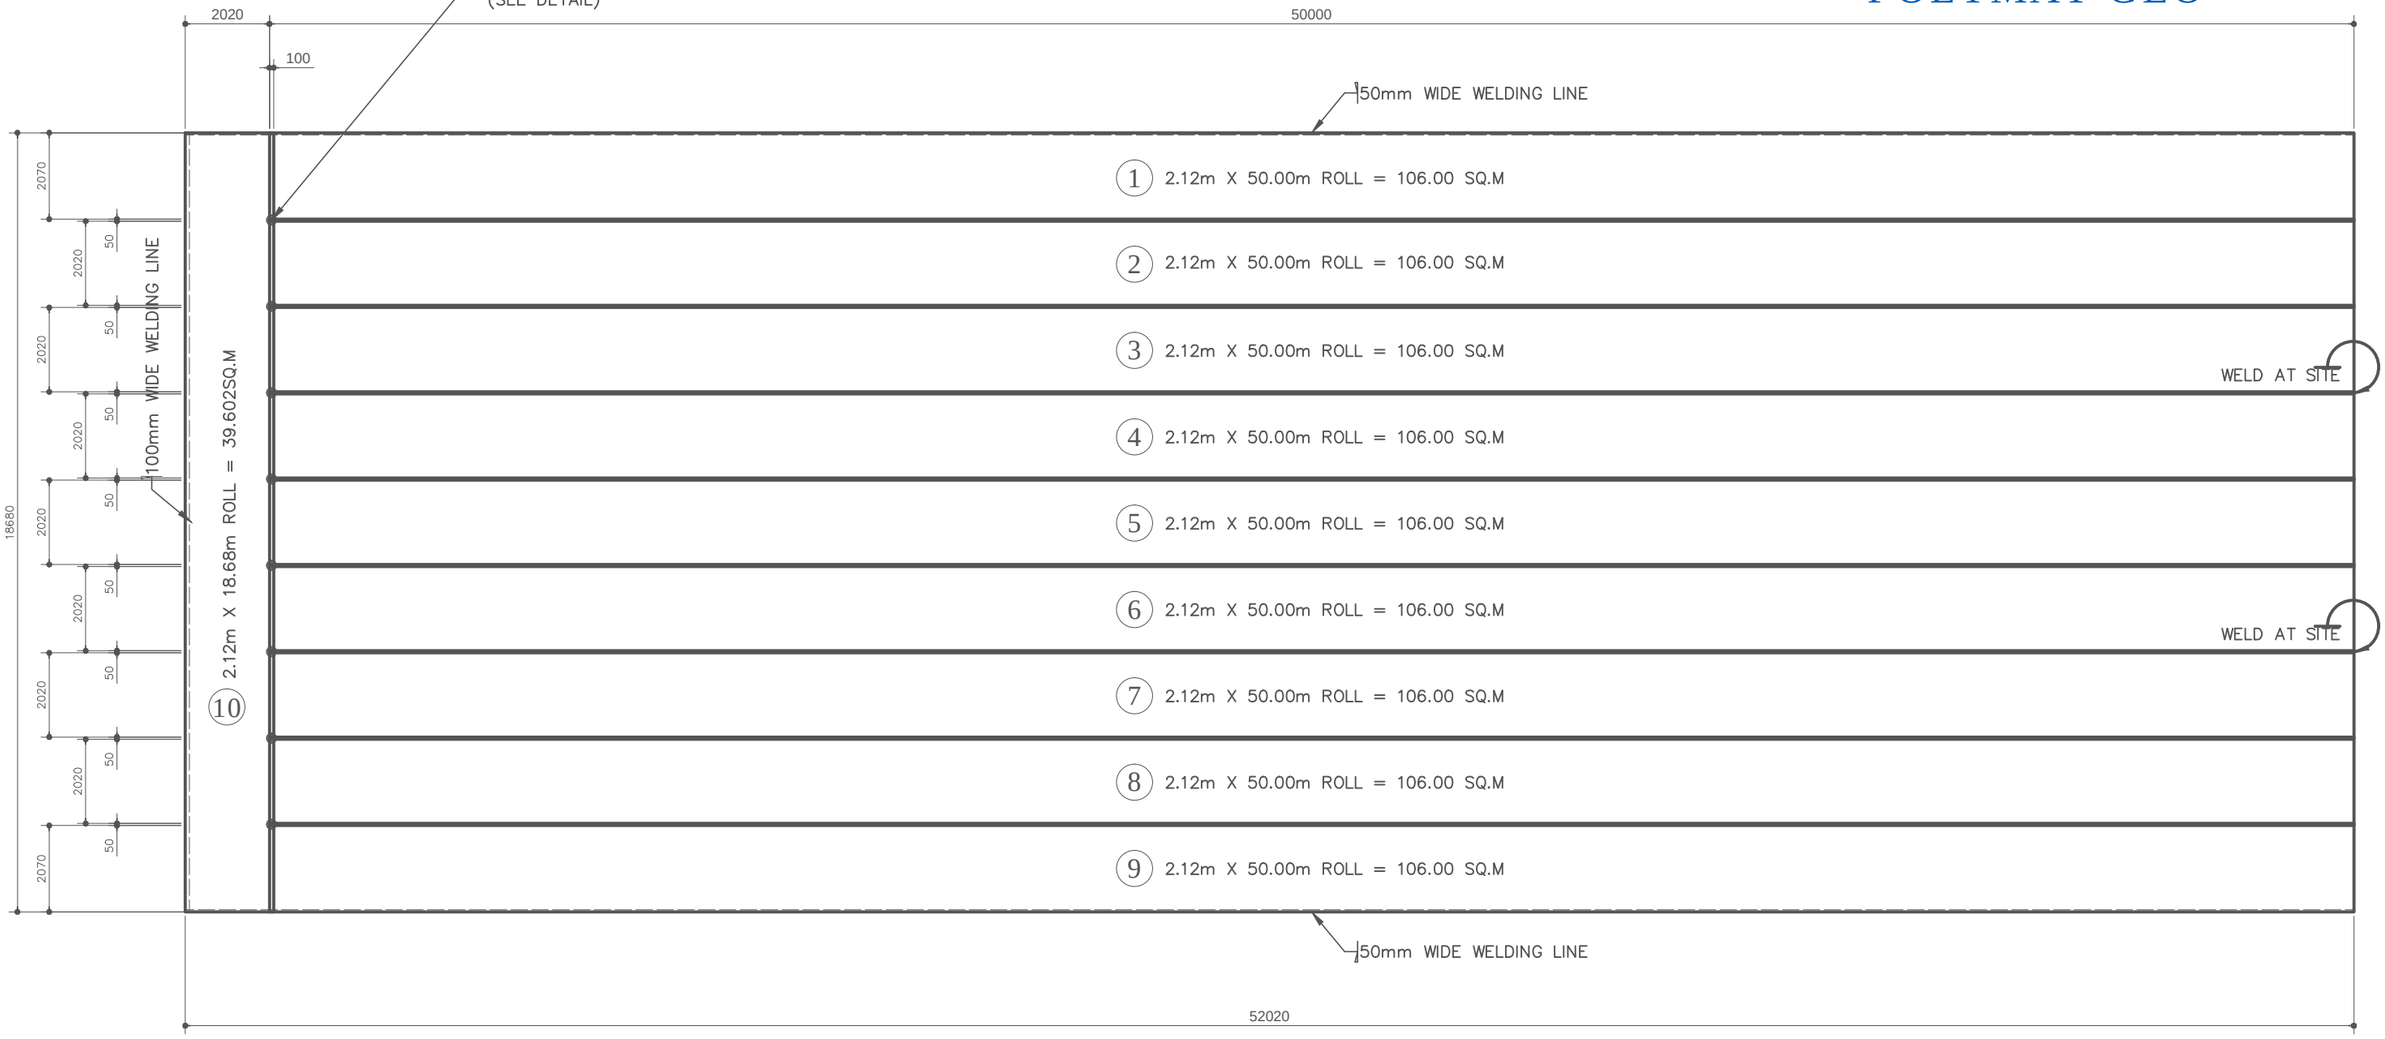

NET COVERING AREA OF PRE-WELDED DROP-IN PANEL = 971.734m2

SHEET MEMBRANE UTILIZATION : 9 ROLLS : (1) - (9) = 2.12m x 50.00lm = 954.00m2

: 1 ROLL : (10) = 2.12m x 20.00lm = 42.40m2

MEMBRANE IN ROLLS TOTAL QUANTITY = 996.40m2

(OVERLAPS, CUTS : 2.47%)

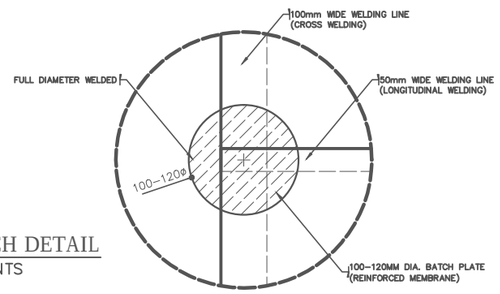

PATCH DETAIL
T–JOINTS

PRE-WELDED DROP-IN PANEL
(EXEMPLARY)

BITUMAT COMPANY LIMITED
P.O. Box 7487, Dammam 31462, Kingdom of Saudi Arabia
Tel. No. (+966-13) 8121210 / 8121213
Fax No. (+966-13) 8121190
Google Earth Address: 2608 34327-6935
Website: www.bitumat.com

THIS DRAWING IS FOR ILLUSTRATIVE PURPOSES ONLY OF PROFILES SHOWN IN OUR OFFICIAL CATALOGUE. ALL PROFILES MUST BE VERIFIED AND APPROVED BY THE AUTHORIZED REPRESENTATIVE OF BITUMAT BEFORE ANY ACTION IS TAKEN.

DRAWING TITLE	REMARKS	REVISION		DRAWN BY :		DWG. No.
IRRIGATION POND-ARTIFICIAL LAKE POLYMAT BASE - GEO LINING	EXEMPLARY PROJECT DRAWING	0.0	DATE :	CHECKED BY :		MS.03.01-04
				DATE :		
SHEET CONTENTS : PRE-WELDED PANEL DETAILS				REF. NO.		